


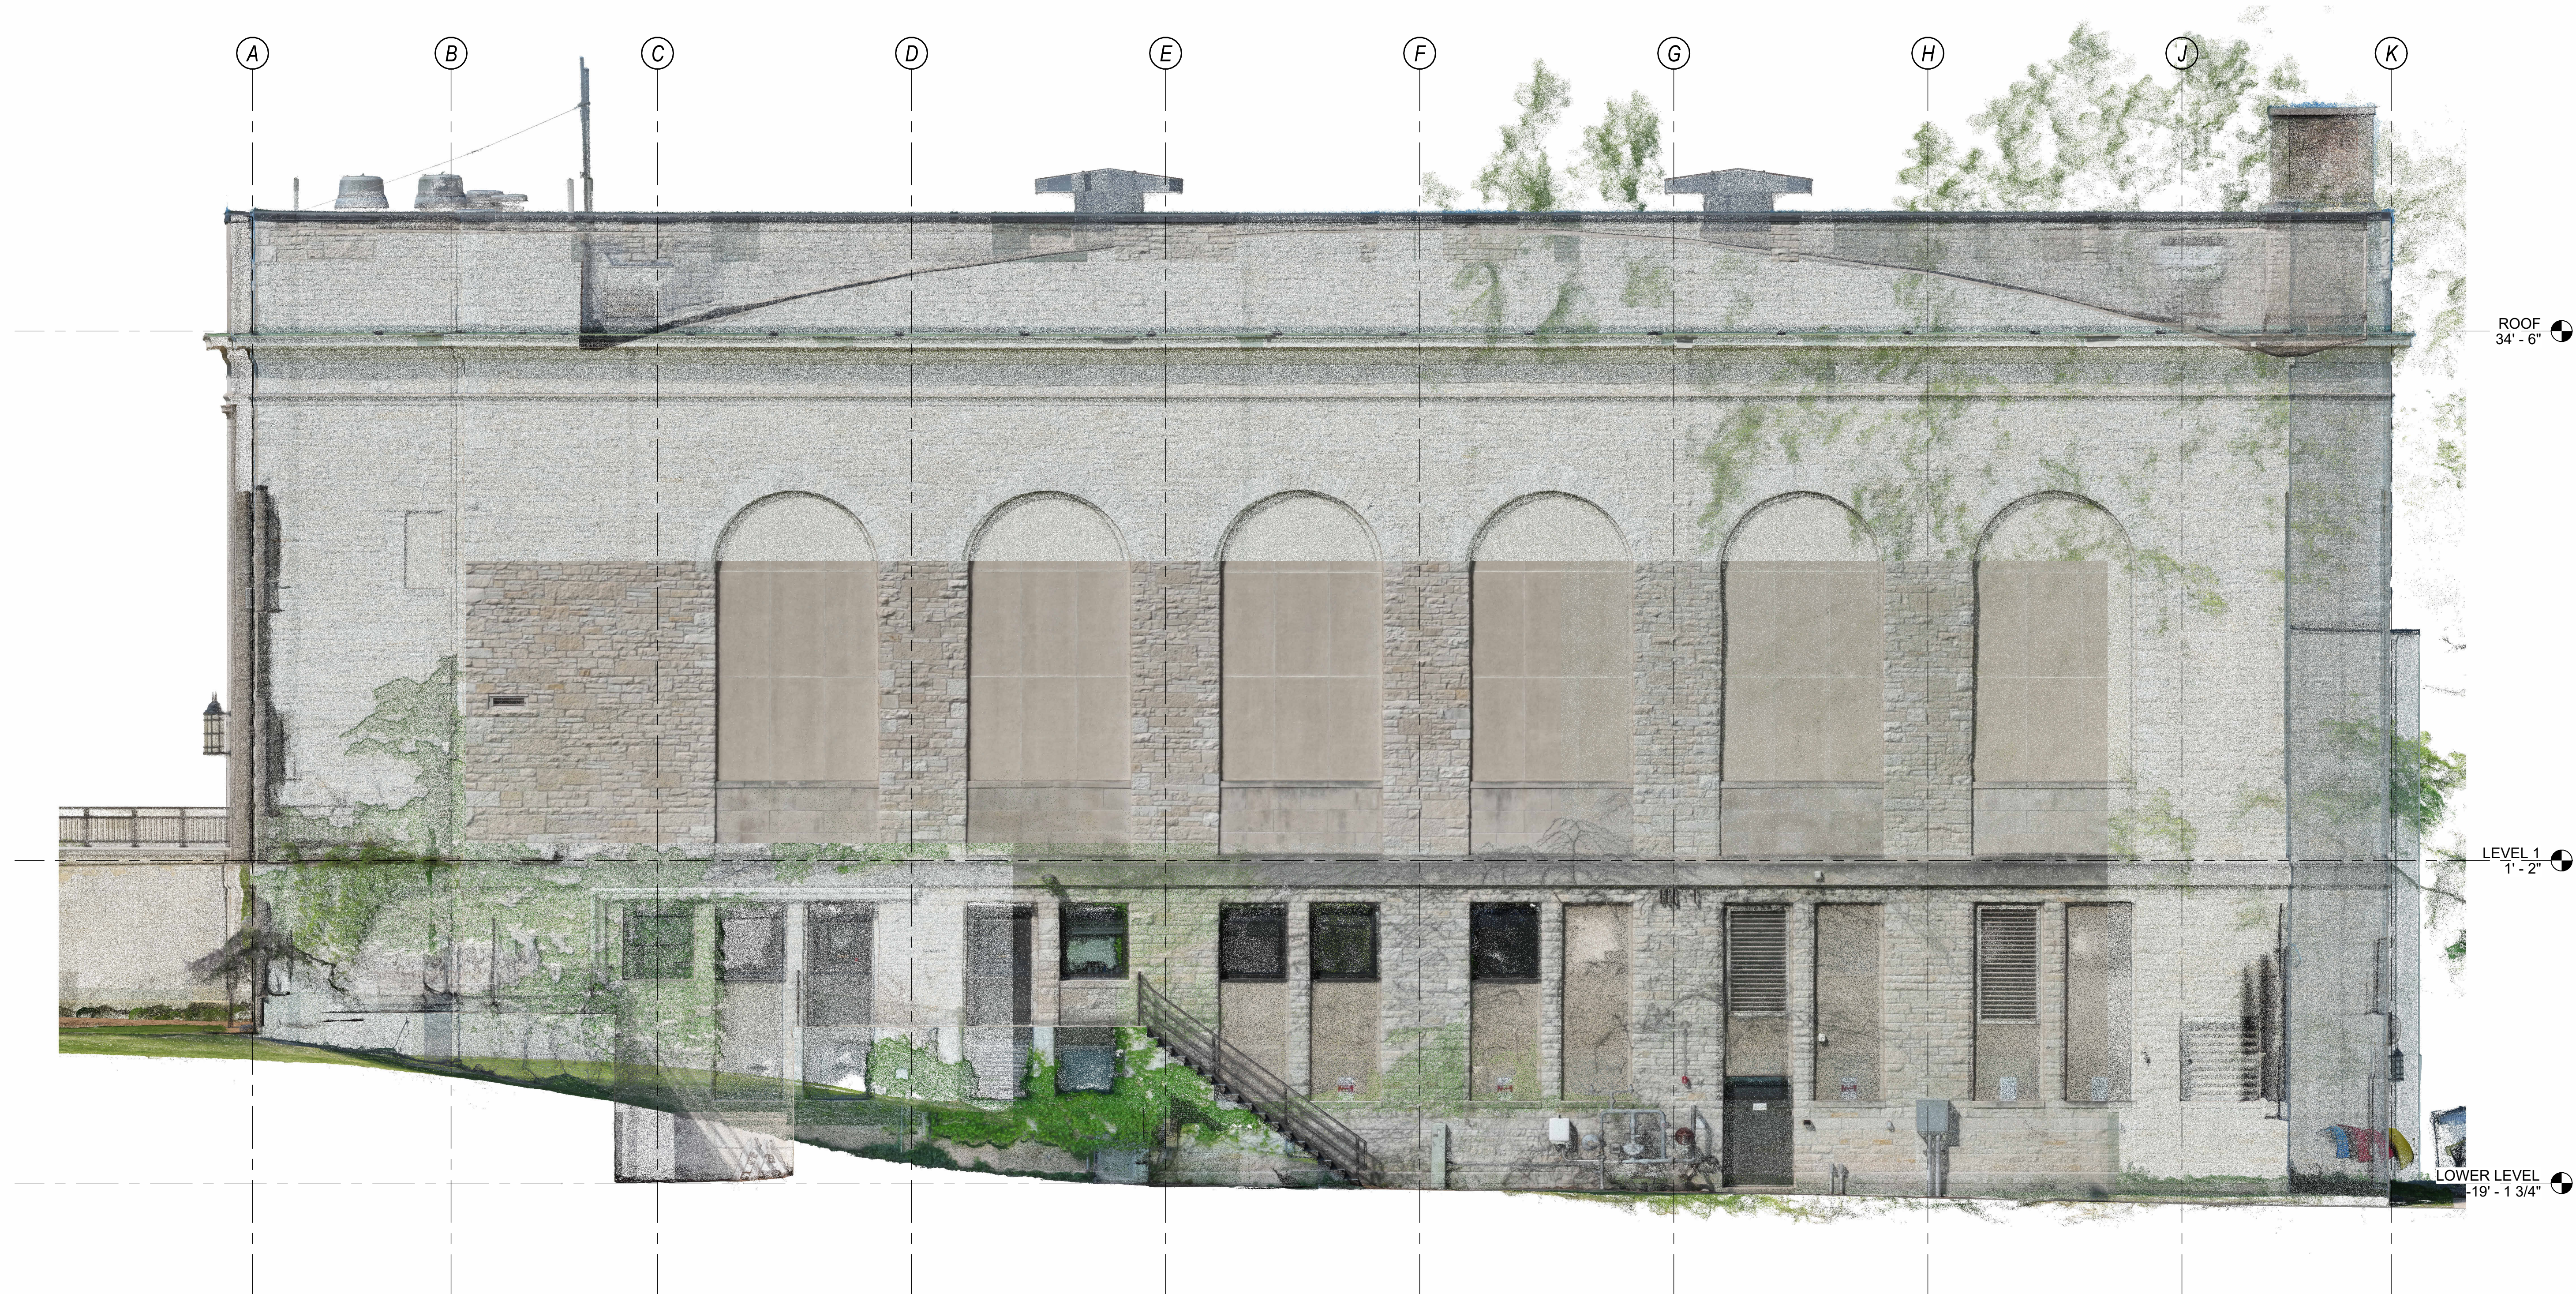

① EAST
3/16" = 1'-0"

RAWN BY:	Author
DATE:	DATE
PROJECT NUMBER:	00000

MC104