


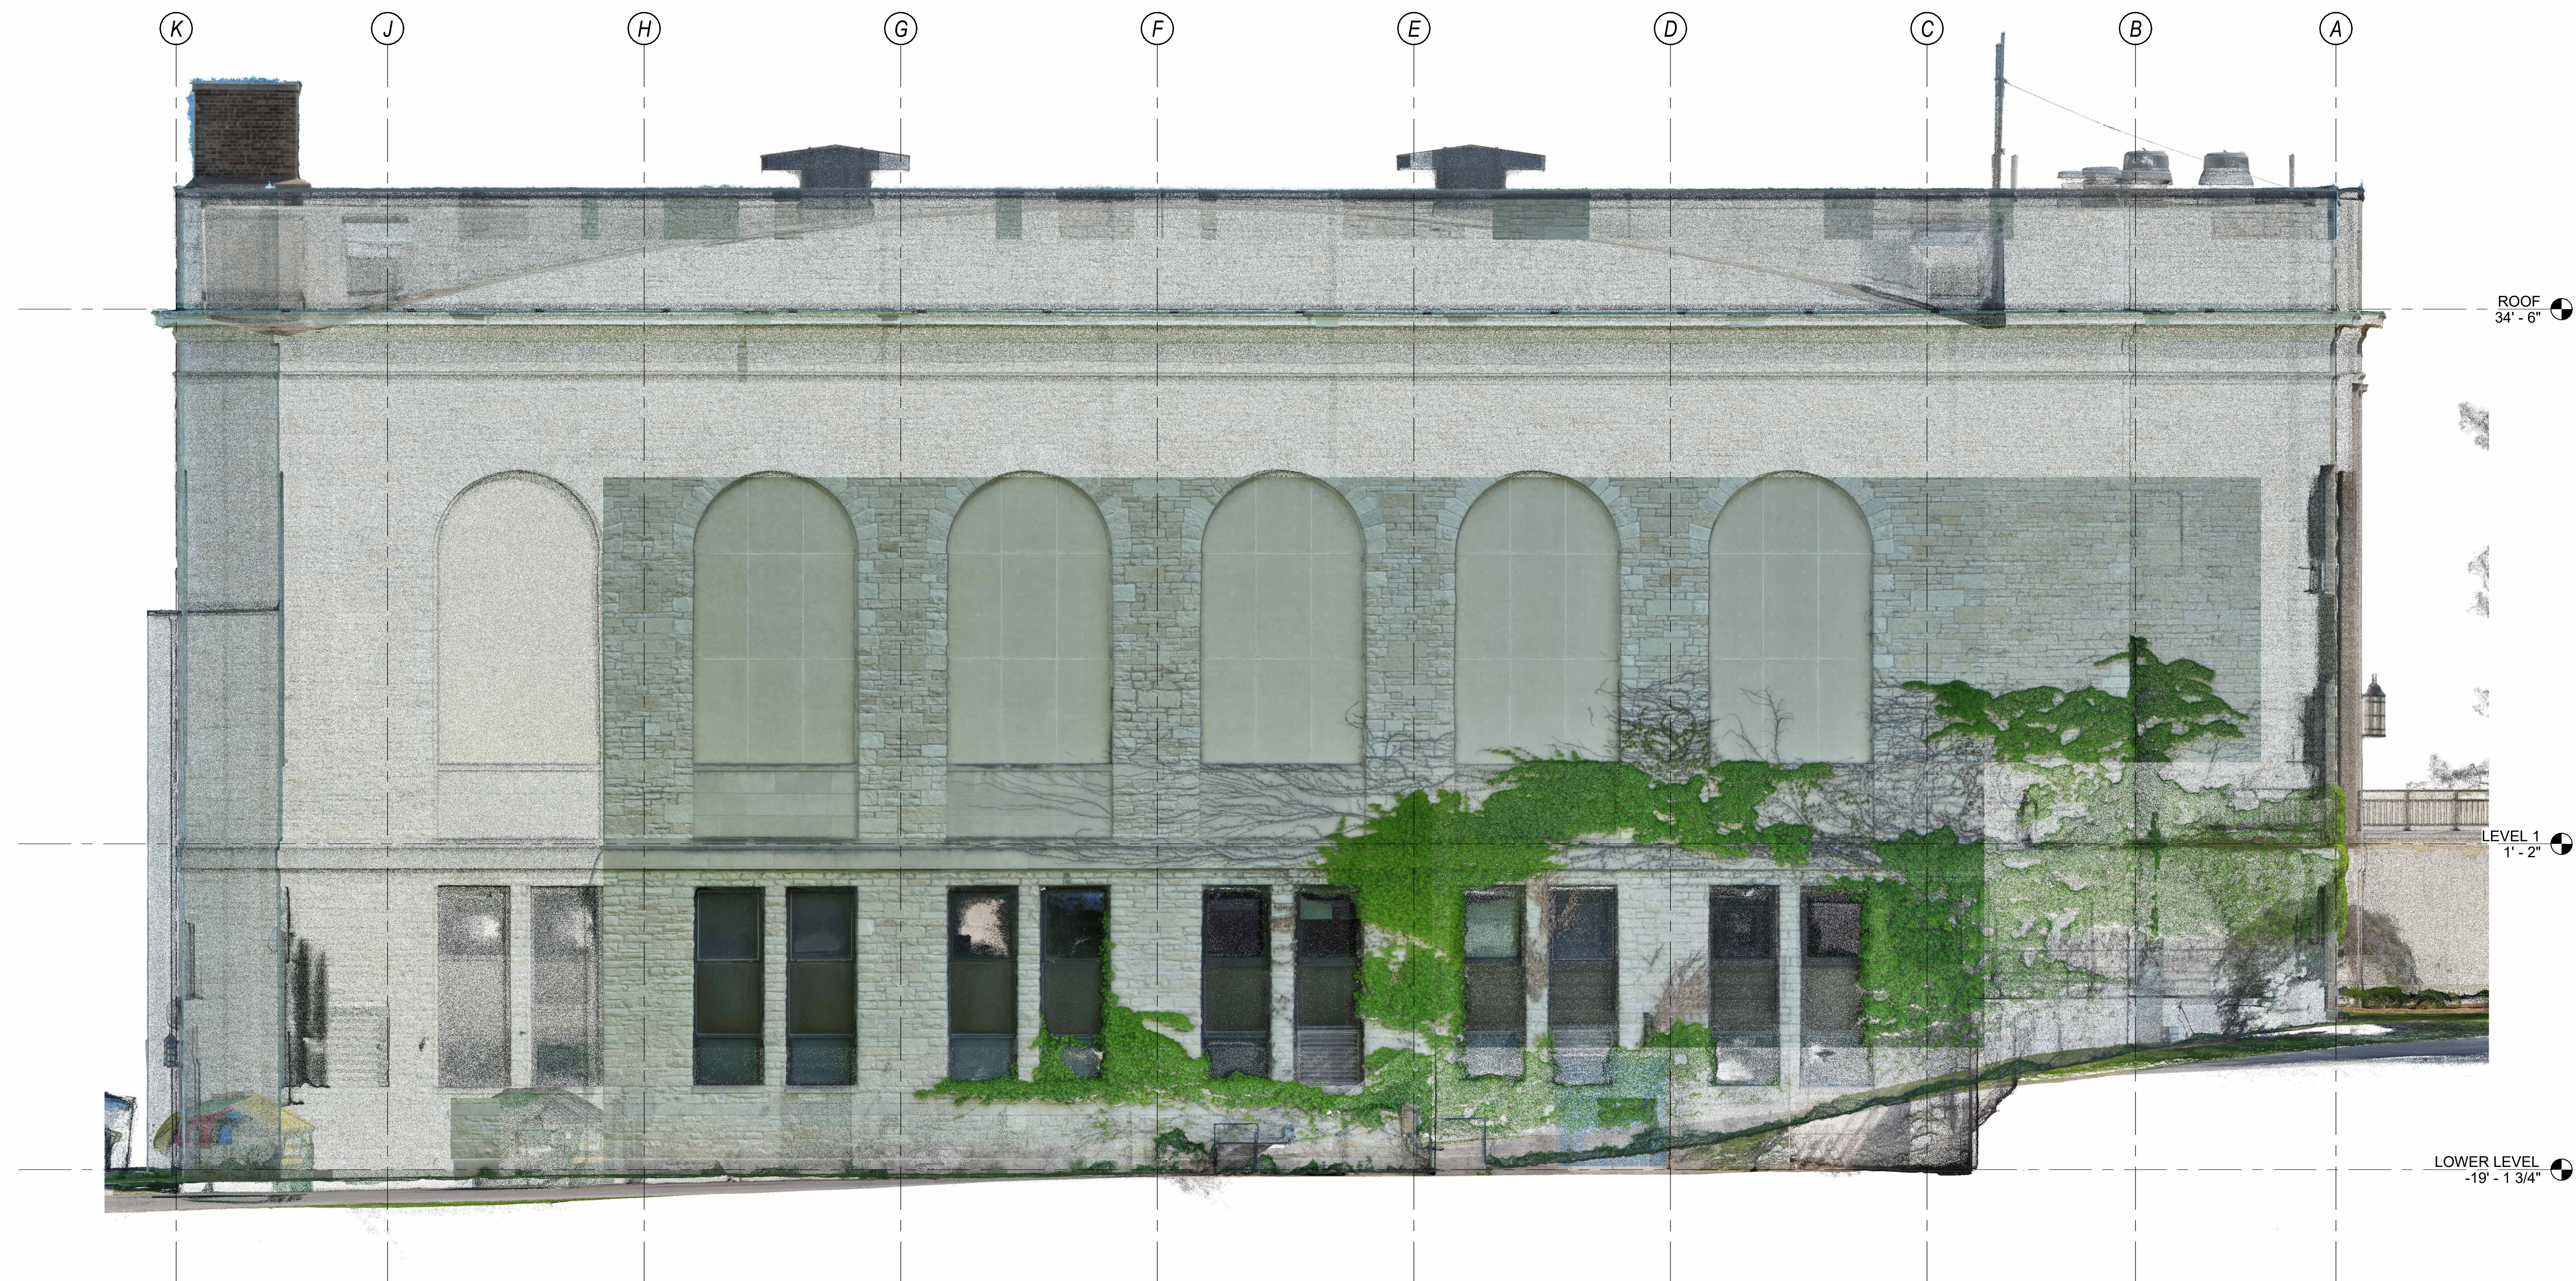

Project Name

ALEXAMNDER GYMNASIUM

ADDRESS

WEST ELEVATION

RAWN BY:	Author
DATE:	DATE
PROJECT NUMBER:	00000

MC105

PRELIMINARY - NOT FOR CONSTRUCTION